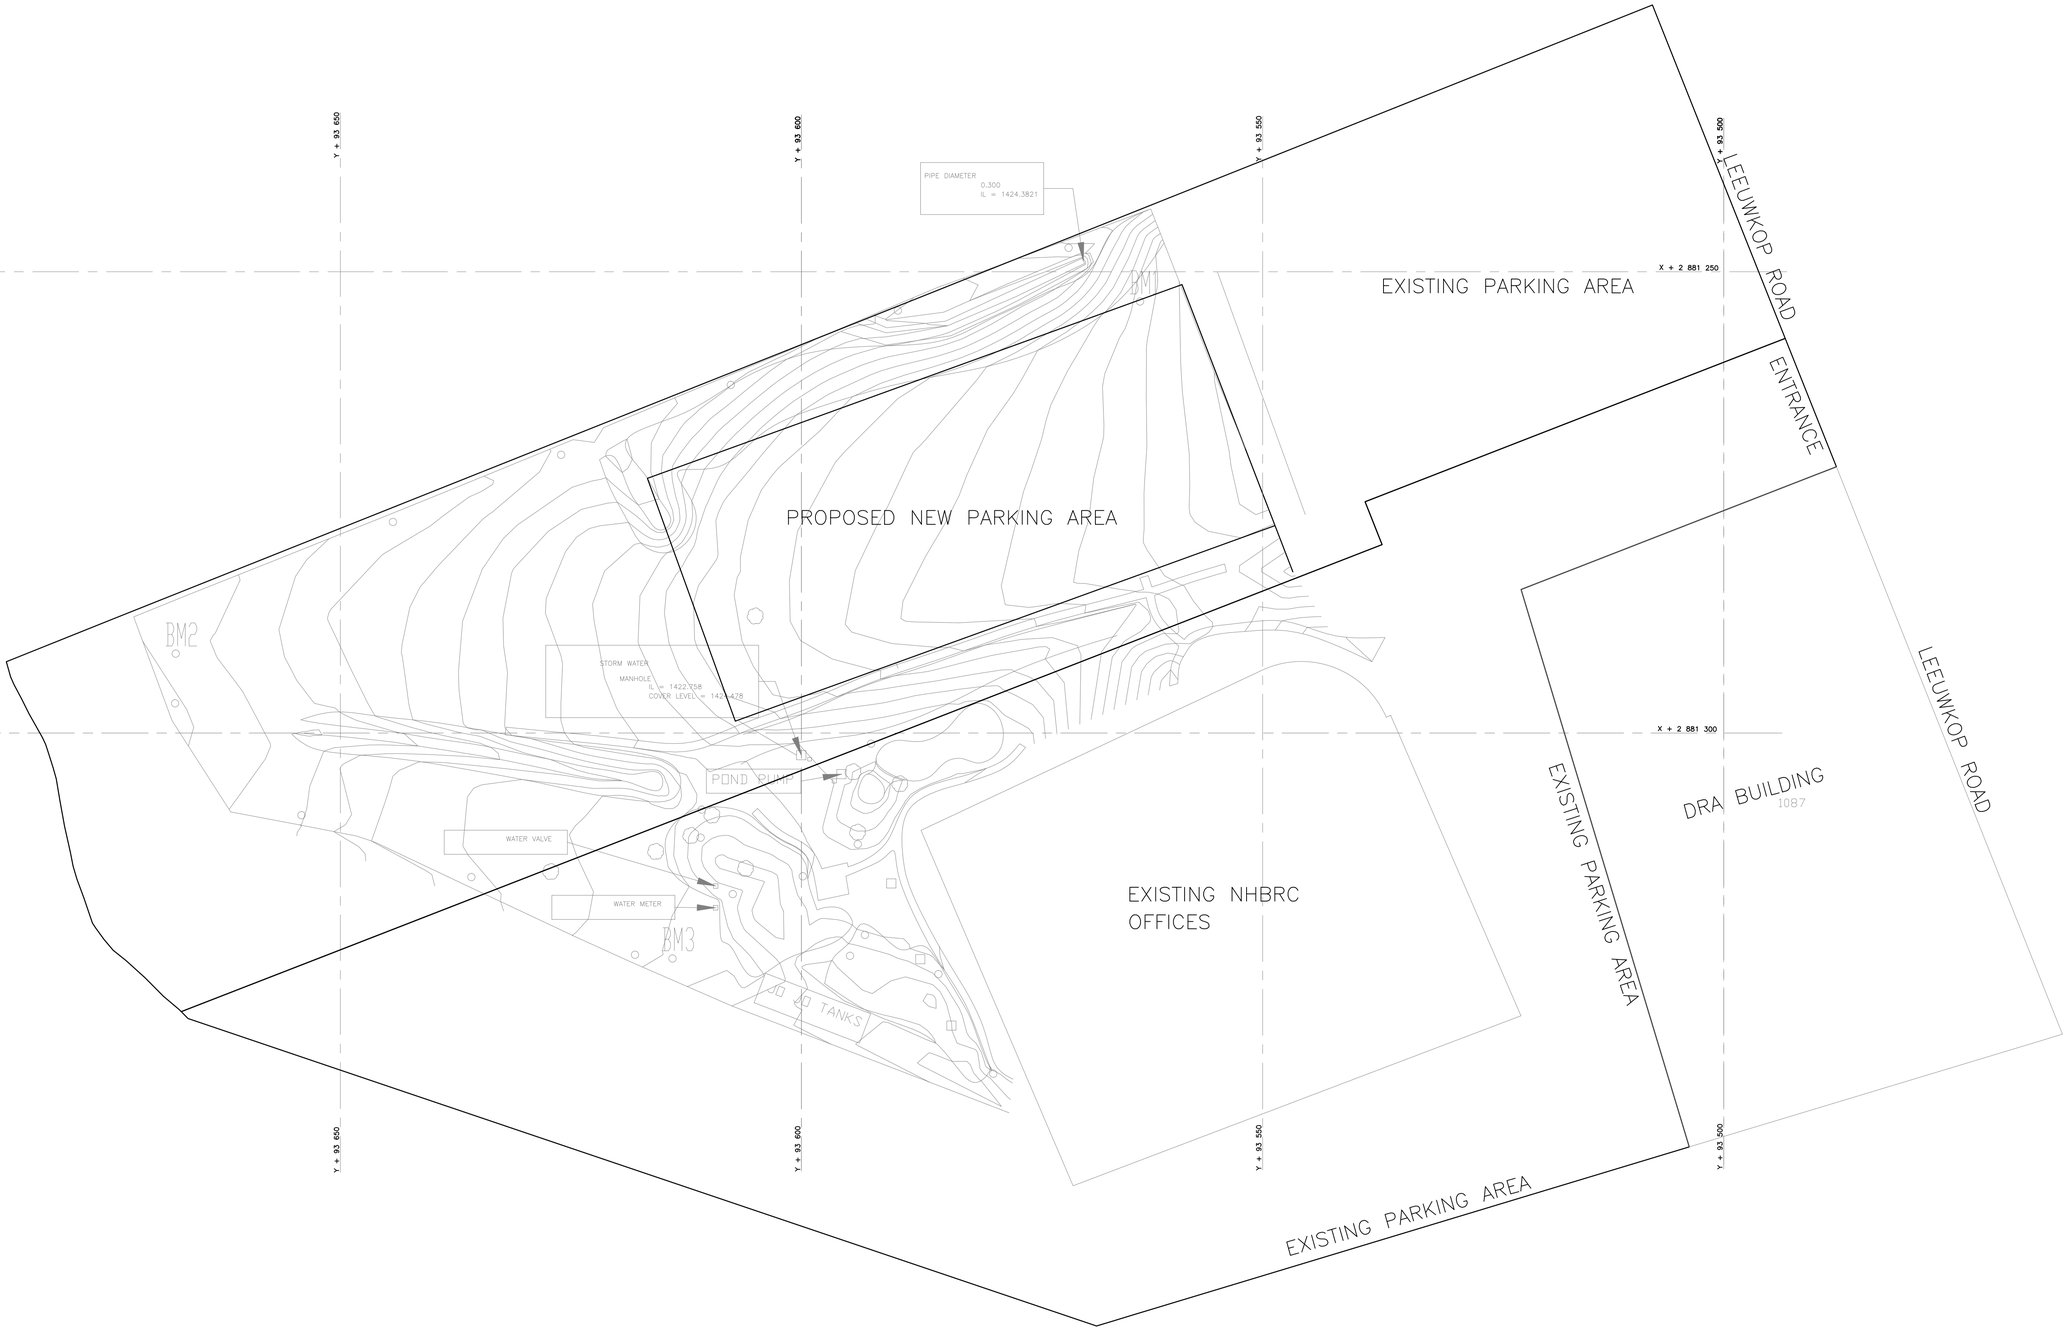

SITE PLAN LAYOUT
N.T.S.

REV	DATE	DRAWN	CHECKED	DESCRIPTION
0	21 April 2017	M.K	N.Z	ISSUED FOR CONSTRUCTION

CONSULTANT:

MZANSI AFRICA CIVILS

Tel : 011 886 3373

Fax : 011 886 3949

16 BOND STREET OFFICE PARK
CORNER BOND & KENT STREET, FERNDALE
e-mail: mzansi@mzansiafrica.co.za

CLIENT:

NATIONAL HOME BUILDERS REGISTRATION COUNCIL

PROJECT NAME:

DESIGN OF A NEW PARKING AREA AND REHABILITATION OF THE EXISTING BAYS

DRAWING TITLE:

SITE PLAN LAYOUT

FOR CONSTRUCTION

TASK	NAME	SIGNATURE	DATE
DESIGNED	N.ZIMBA		20/10/2016
DRAWN	M. KUTA		20/10/2016
CHECKED	J. BALOYI		20/10/2016
APPROVED	S. NCUBE		20/10/2016
SCALE	AS SHOWN		

PROJECT No.	DSPL	DRG. NUMBER	STAGE	SHEET SIZE	REVISION
6019	CIV	001	PD	A1	0

CLIENT DRAWING No.	FILE NAME AND LOCATION No.

COPYRIGHT RESERVED